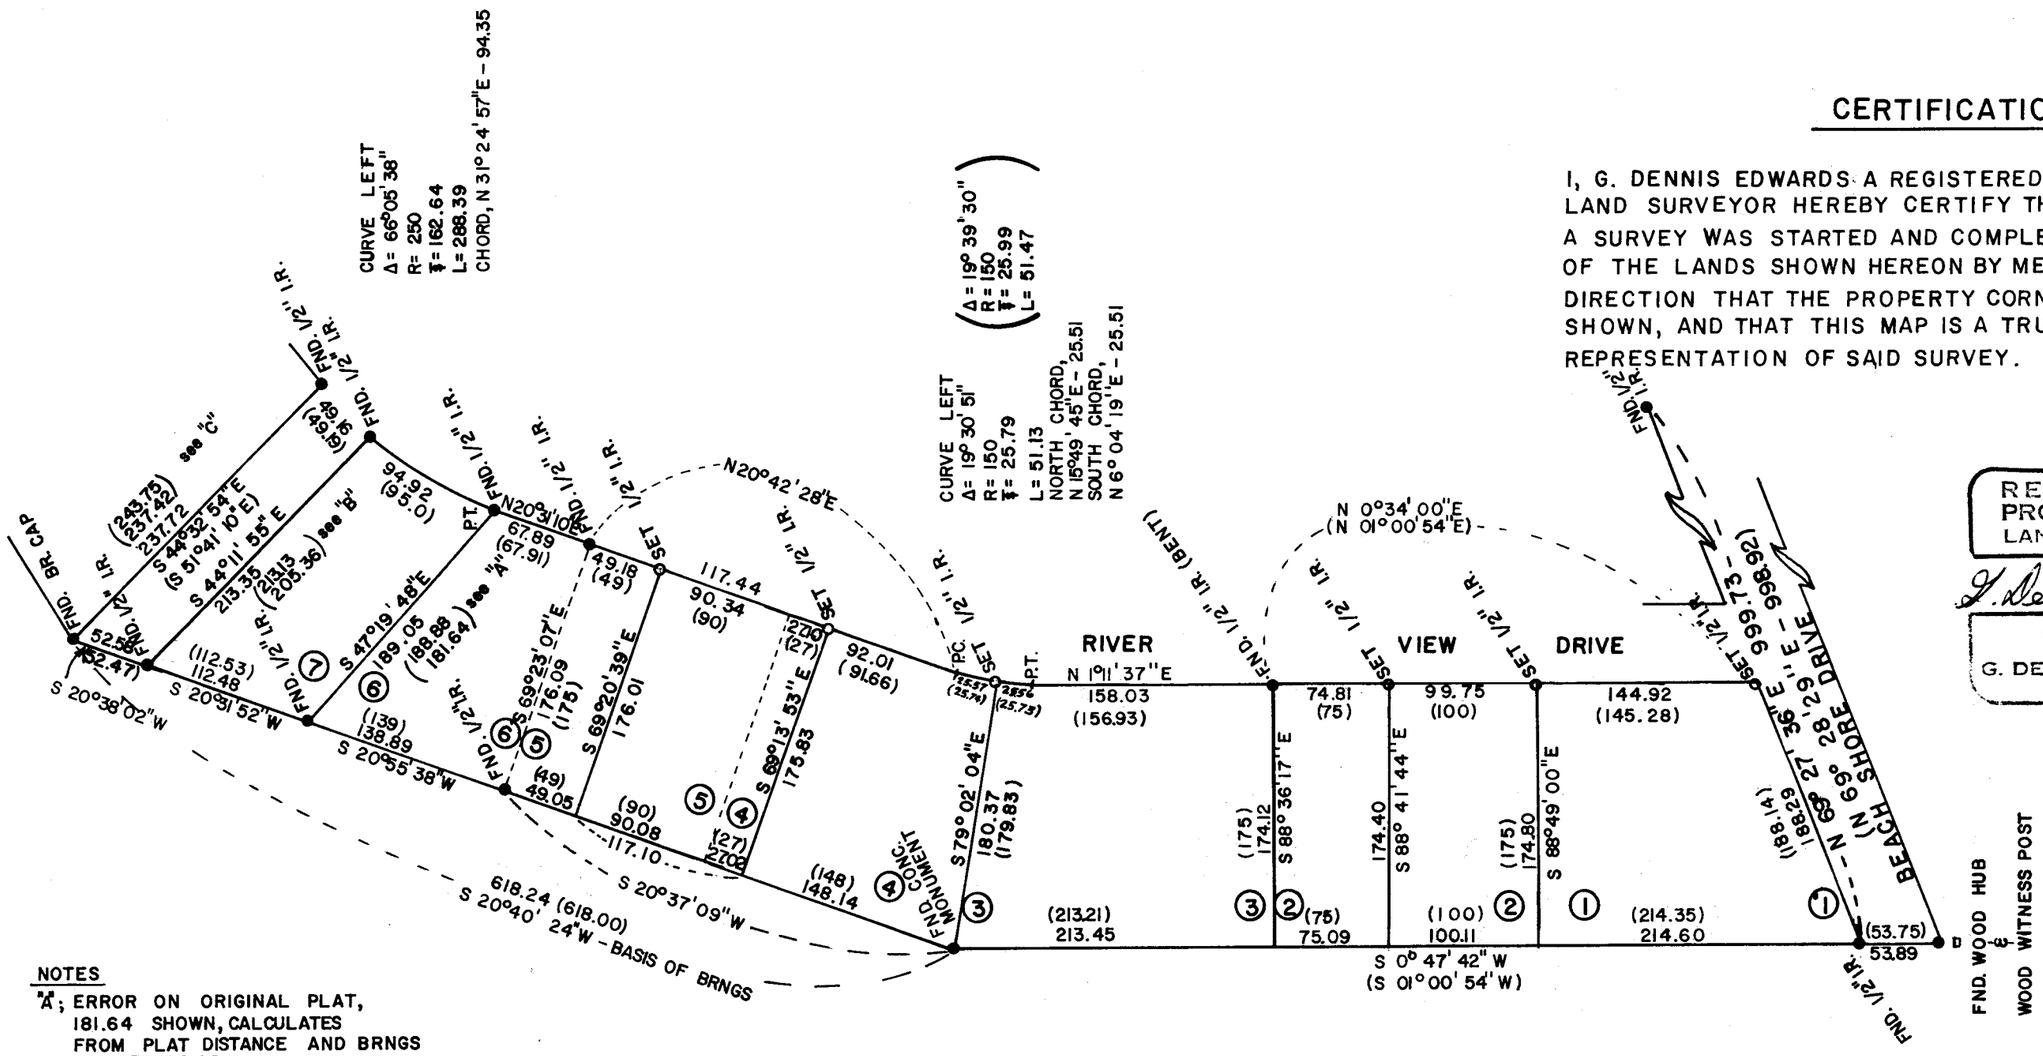

CERTIFICATION

I, G. DENNIS EDWARDS A REGISTERED PROFESSIONAL LAND SURVEYOR HEREBY CERTIFY THAT ON 1/15/76 A SURVEY WAS STARTED AND COMPLETED ON 2/25/76 OF THE LANDS SHOWN HEREON BY ME OR UNDER MY DIRECTION THAT THE PROPERTY CORNERS ARE MARKED AS SHOWN, AND THAT THIS MAP IS A TRUE AND ACCURATE REPRESENTATION OF SAID SURVEY.

REGISTERED PROFESSIONAL LAND SURVEYOR

G. Dennis Edwards

OREGON
JULY 16, 1971
G. DENNIS EDWARDS
951

NOTES

"A"; ERROR ON ORIGINAL PLAT, 181.64 SHOWN, CALCULATES FROM PLAT DISTANCE AND BRNGS TO BE 188.88

"B" ERROR ON ORIGINAL PLAT, 205.36 SHOWN, CALCULATES FROM PLAT DISTANCE AND BRNGS TO BE 213.13

"C" ERROR ON ORIGINAL PLAT, 243.75 SHOWN, CALCULATES FROM PLAT DISTANCE AND BRNGS TO BE 237.42

SCALE 1" = 100'

BLOCK 3 OF HAT ROCK TRACTS, NE 1/4, SEC. 15, T5N, R29E, W.M.
UMATILLA COUNTY, OREGON

SURVEY FOR C. KIK

GASCHLER & ASSOCIATES
ONTARIO, OREGON HERMISTON, OREGON

DESIGNED BY:	DRAWN BY:	APPROVED BY:
DATE: 2/25/76	DRAWING NO. A-14	BK____ PG____
SHEET 1 OF 1	JOB NO. HSO-0476	REVISED:

IDAHO BLUEPRINT & SUPPLY CO., INC., BOISE, IDAHO

K-040-A