ISSUE 1 11-4-
WIDTH OF BUILD
WAS SHOWN AS
ISSUE-2 8-4-
FIRST ADD'N TO B
WAS NOT SHOWN.
ISSUE 3 1-2-
RE # WAS 1
ISSUE-4 4-

Original print

4N2932CD
6400
61-1

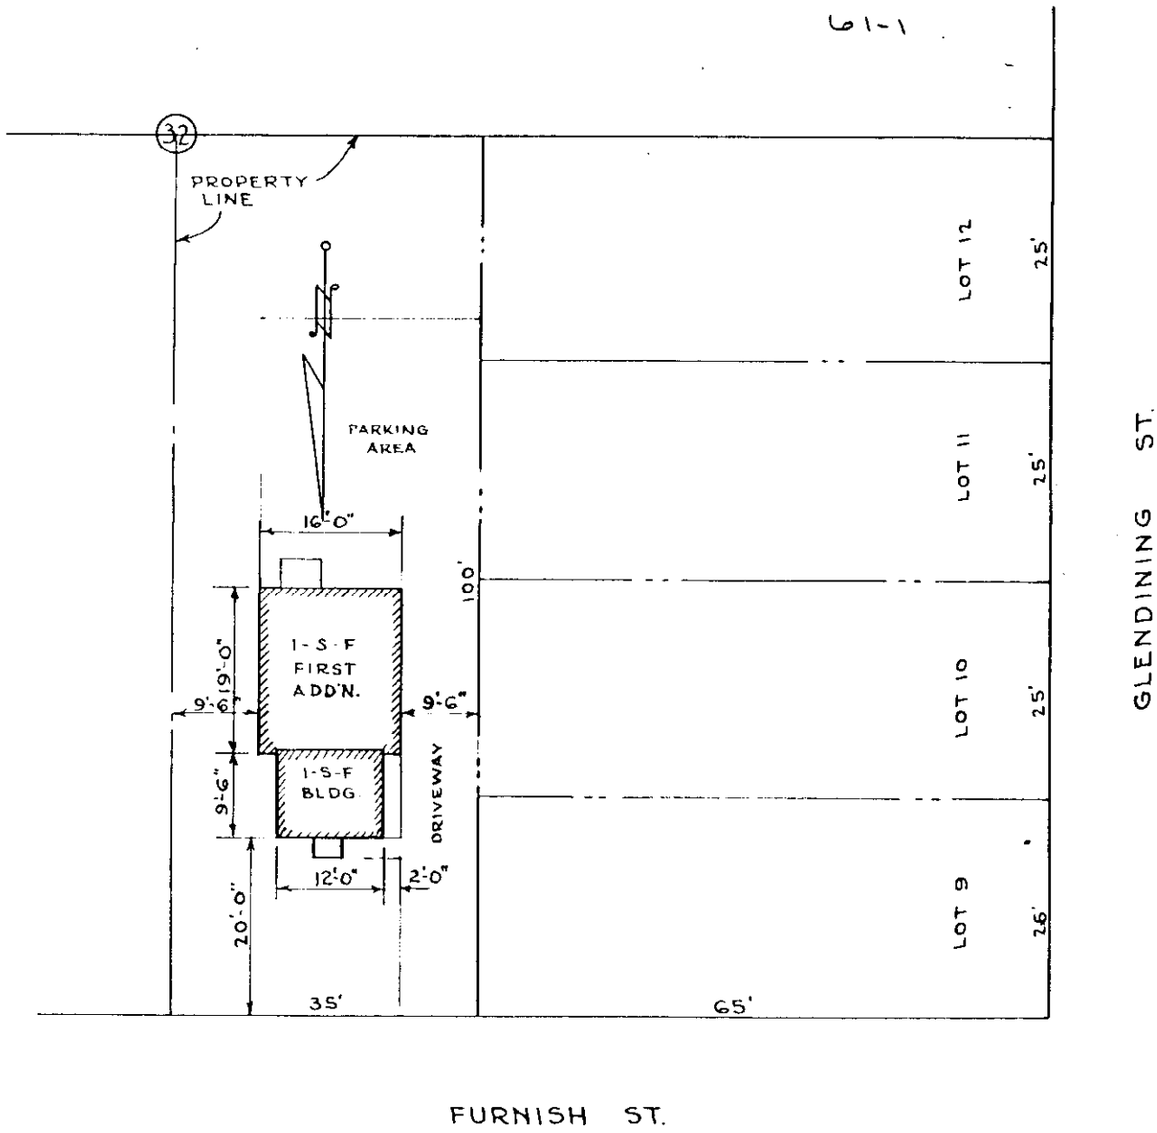

EAST 35' OF LOTS 9,10,11 & 12
BLOCK 32
ORIGINAL TOWN OF STANFIELD

UMATILLA COUNTY
Stanfield R.E. #281
(Formerly Stanfield R.E. #1)

CENTRAL ASSESS.
3/1/40
PARCEL 3, ORDER 4-1940

R.E. #1 281

THE PACIFIC TEL. & TEL. CO. OFFICE OF CHIEF ENGINEER PORTLAND	DRAWING	AO-143
	SCALE	1" = 20'
MAIN OFFICE STANFIELD, ORE. PLANT BUILDING SITE PLAN	DRAWN BY	Jae
	APPROVED	

RECEIVED BY RE-281.
Umatilla County Surveyor
Date 1985
Rec'd By
No. 35-9-H