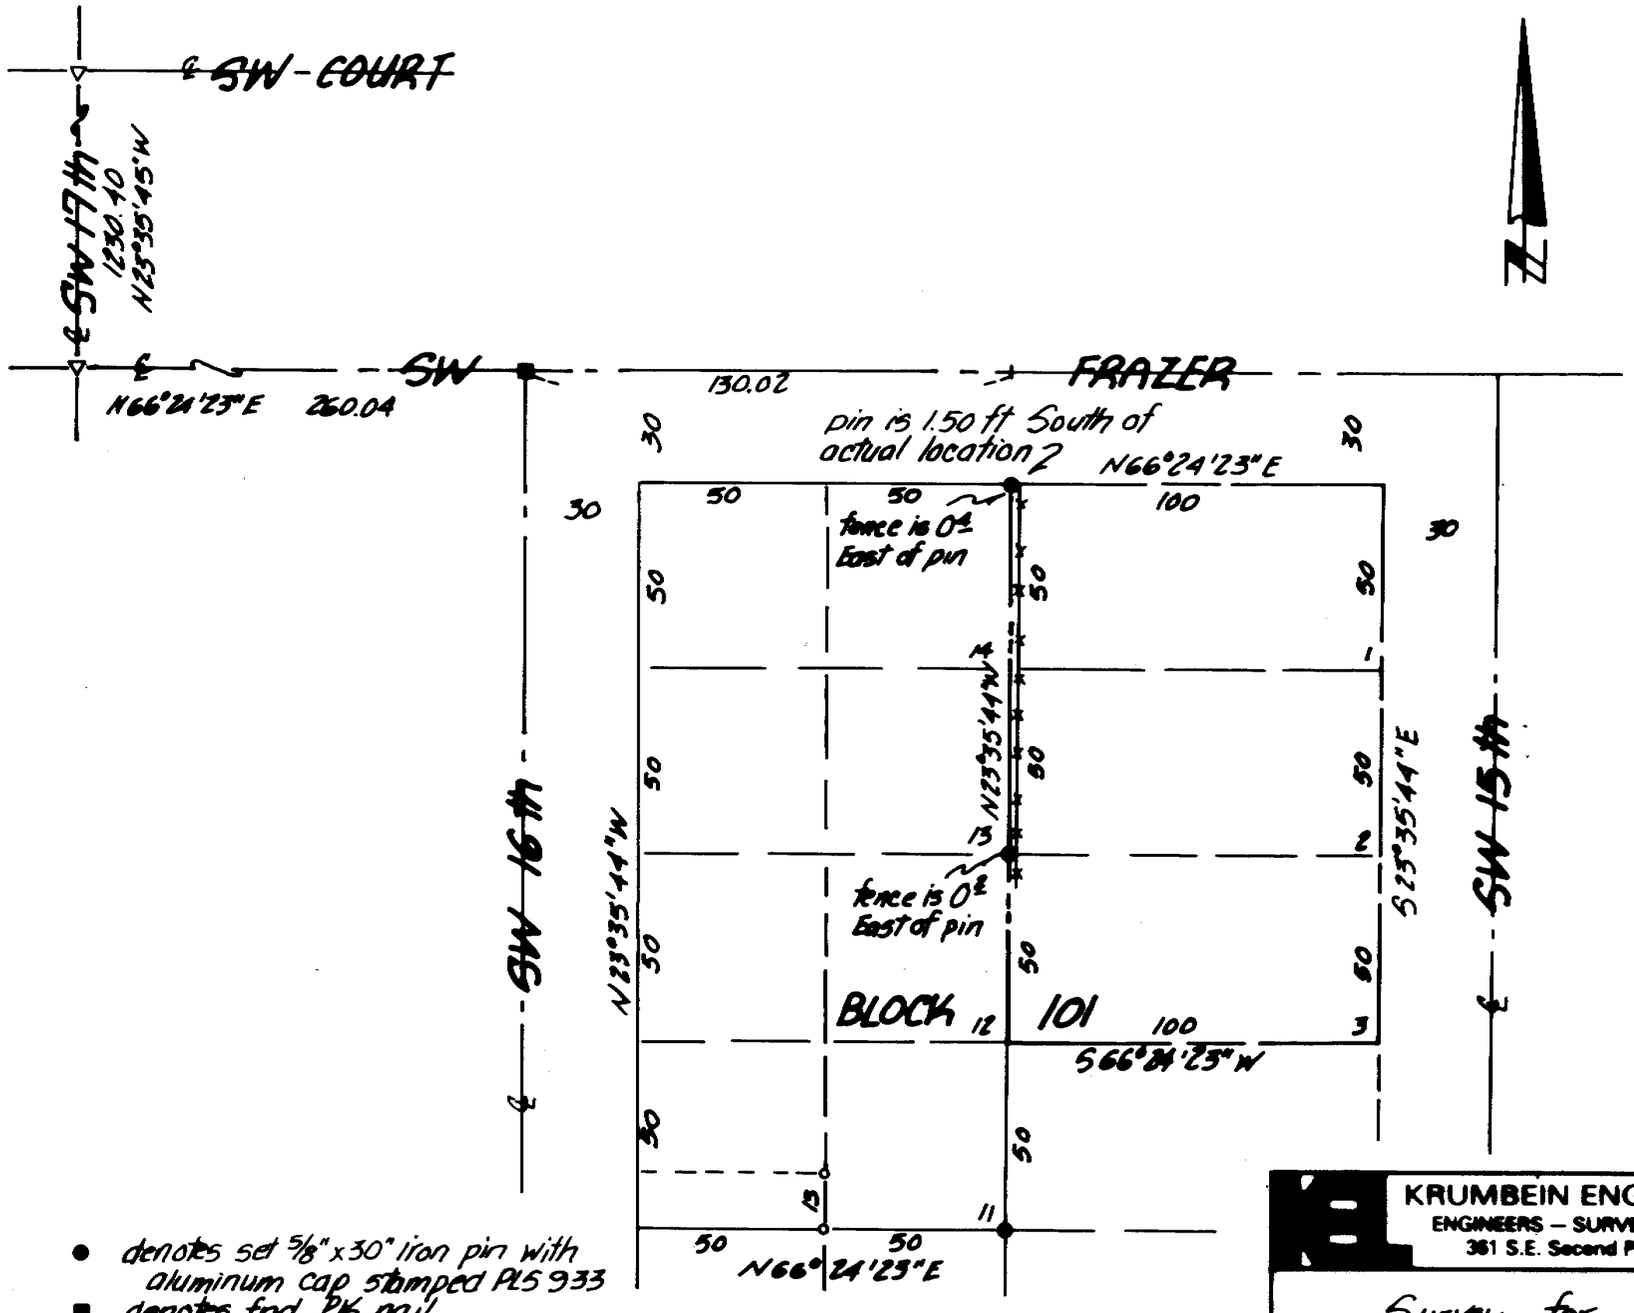

NARRATIVE

The purpose of this survey was to establish the East line of that parcel belonging to the Montee's as recorded on Roll 157, Page 1260. This is the East line of Lots 11, 12, 13 and 14, Block 101, Reservation Addition.

The City of Pendleton had established centerline control for SW Frazer Street and points along Frazer were used as shown. A survey for Montee in 1979 was tied to as shown.

Bearings shown are based upon City of Pendleton datum.

- ● denotes set 5/8" x 30" iron pin with aluminum cap stamped PLS 933
- ■ denotes find PK nail
- ▽ denotes find R/R Spike
- ○ denotes find 1/2" i.pin set for Montee in 1979

KRUMBEIN ENGINEERING LTD. ENGINEERS – SURVEYORS – PLANNERS 361 S.E. Second Pendleton, Oregon	Scale 1"=40'	Drn. By MLD	Dwg. No. 8728	Revision 1
	Date 11-7-87	Ckd. By DHK	Job No. 8732	Revision 2

Survey for

ROGER MONTEE

Lots 11-14, Blk 101, Reservation Addition
NE¼, SW¼, Sec 10, T2N, R32E, W.M.

REGISTERED PROFESSIONAL LAND SURVEYOR
David H. Krumbein
OREGON JULY 17, 1970 DAVID H. KRUMBEIN 933

RECEIVED BY
Umatilla County Surveyor
Date 6-8-88
Rec'd By KA
No. 88-30-A

88-30-A