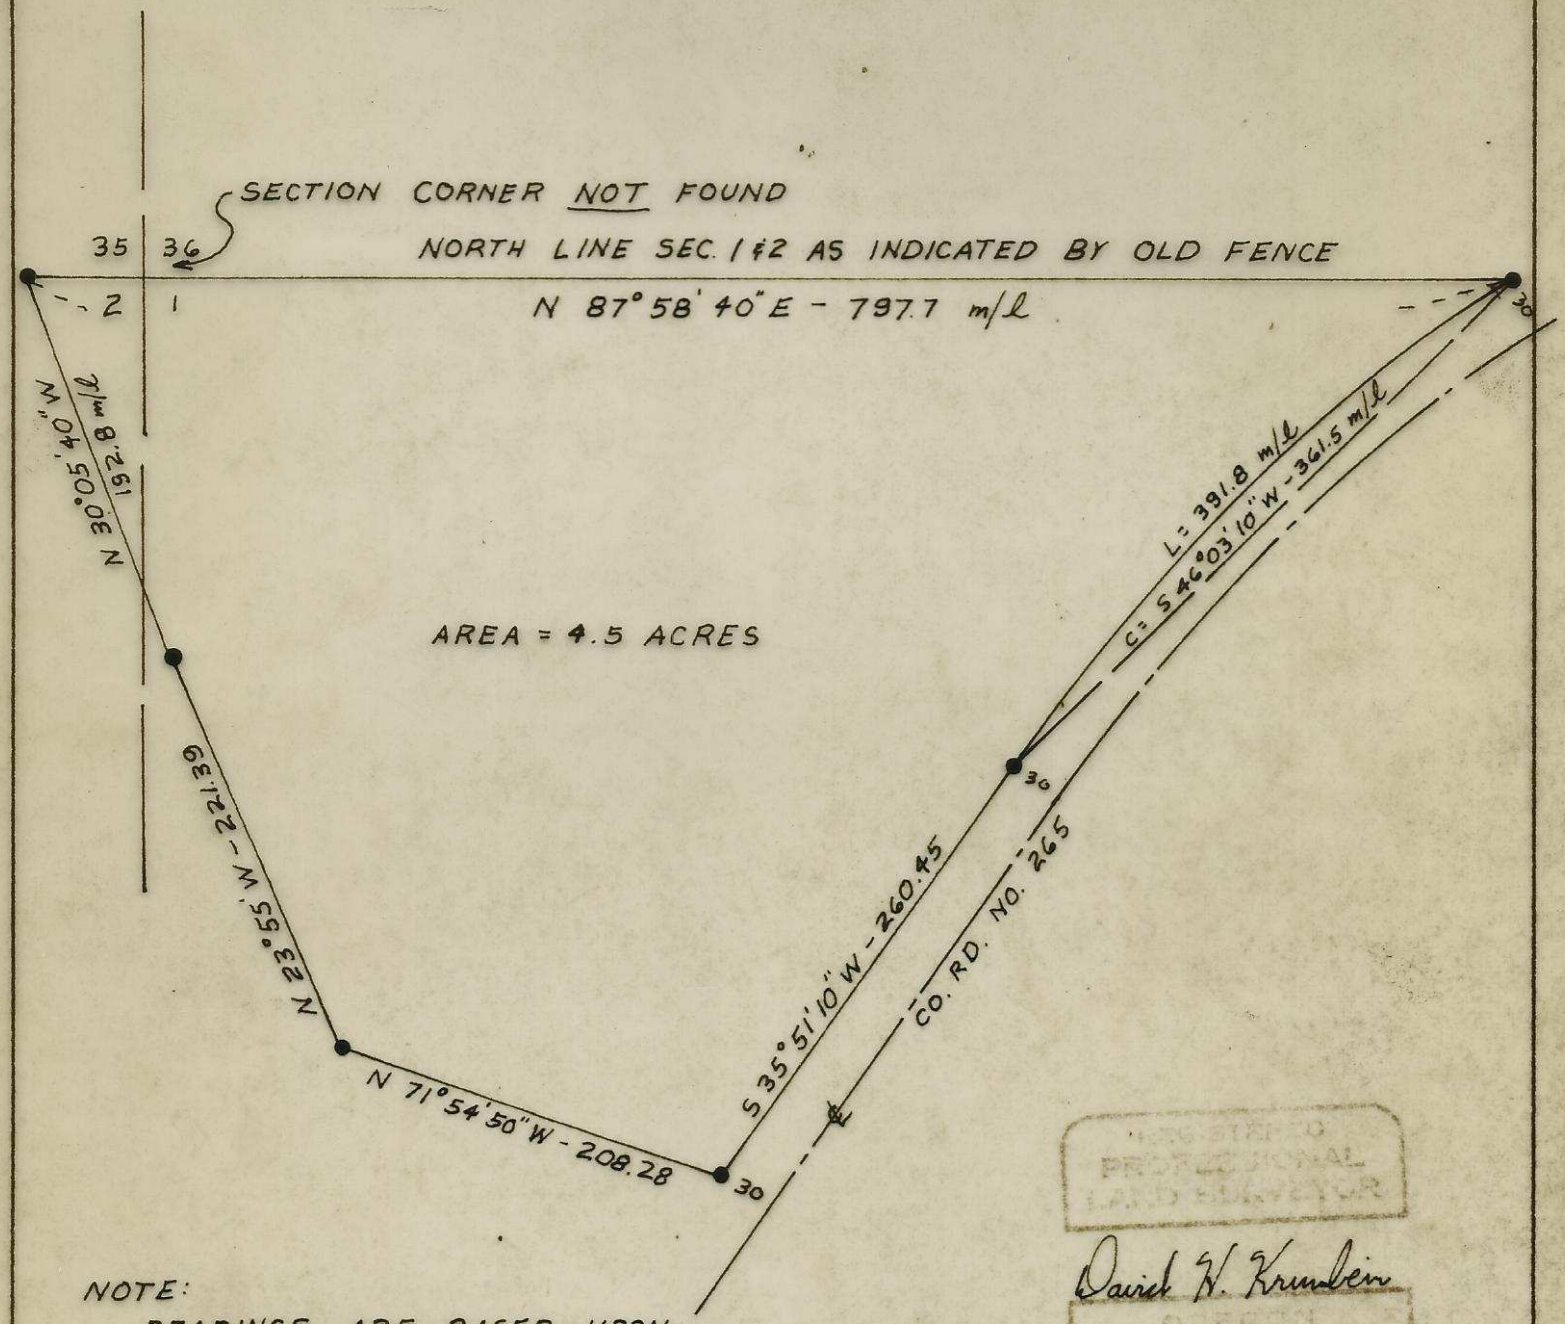

NOTE:

BEARINGS ARE BASED UPON SUN SHOT TAKEN 3-27-72

PINS SET ON NORTH LINE ARE NOT NECESSARILY SET ON SECTION LINE. THEY ARE PLACED ON FENCE LINE WHICH BILL ISOM INDICATED TO ME AS BEING ON THE SECTION LINE. THEY ARE SET ONLY TO SHOW THE LIMITS OF THE LAND BEING SOLD

REGISTERED PROFESSIONAL LAND SURVEYOR

David H. Krumbein

COLORADO LICENSE DAVID H. KRUMBEIN 5 5 3

WAYNE HARRIS CO., INC.

SURVEY FOR

BILL ISOM

PARCEL IN NE¼, NE¼ SEC. 2, & NW¼ NW¼ SEC. 1, T. 2 N., R. 30 E., W. M.

SCALE	DATE	DRN. BY	DRNG NO
1" = 100'	3-28-72	DHK	72-338

H-111-A