SCHEDULE OF PROPERTY

NUMBERS			GRANTOR	GRANTEE	INSTRUMENT	DATE OF DEED	RECORD			AREA	REMARKS
SERIAL	RIGHT-OF-WAY DEPT.	AUDIT					DATE	BOOK	PAGE		
18		630	Lewis Rothrock	O. Ry. & N. Co.	B. & S. D.	Aug. 1-1883	Aug. 9-1883	J	310	3.13	See Sheet #2
19		2179	L. C. Rothrock	O. R. R. & N. Co.	- - - -	Oct. 23-1901	Oct. 26-1901	36	439	0.51	
7		1693	Walla Walla, Cayuse & Umatilla Indians	O. Ry. & N. Co.	Treaty	Aug. 17-1883	Apr. 11-1884			31.24	Appd. Dept. Intr. See Dᵒ 2179. See Sheets 1-2
20		702	R. E. Eastland	- - - - -	B. & S. D.	Aug. 2-1883	Aug 23-1883	J	372	4.16	
21		2314	W. M. Blakley	O. R. R. & N. Co.	- - - -	May 5-1903	May 22-1903	38	616	0.47	
22		730	R. E. Eastland	O. Ry. & N. Co.	War	Jan. 10-1884	Jan. 10-1884	K	214	7.36	
23		701	W. M. Blakley	- - - - -	B. & S. D.	Nov. 5-1883	Nov. 5-1883	J	748	6.50	
24		No Deed			Possession					2.16	
25		1753	J. F. Adams	O. Ry. & N. Co.	B. & S. D.	Apr. 30-1896	May 5-1896	18	388	0.69	See Sheet #4
	7712	C.11106	O-W. R. R. & N. Co.	Umatilla Co. & State	Easement	Sept. 30, 1920	-	-	-	0.39	Easement for Highway.

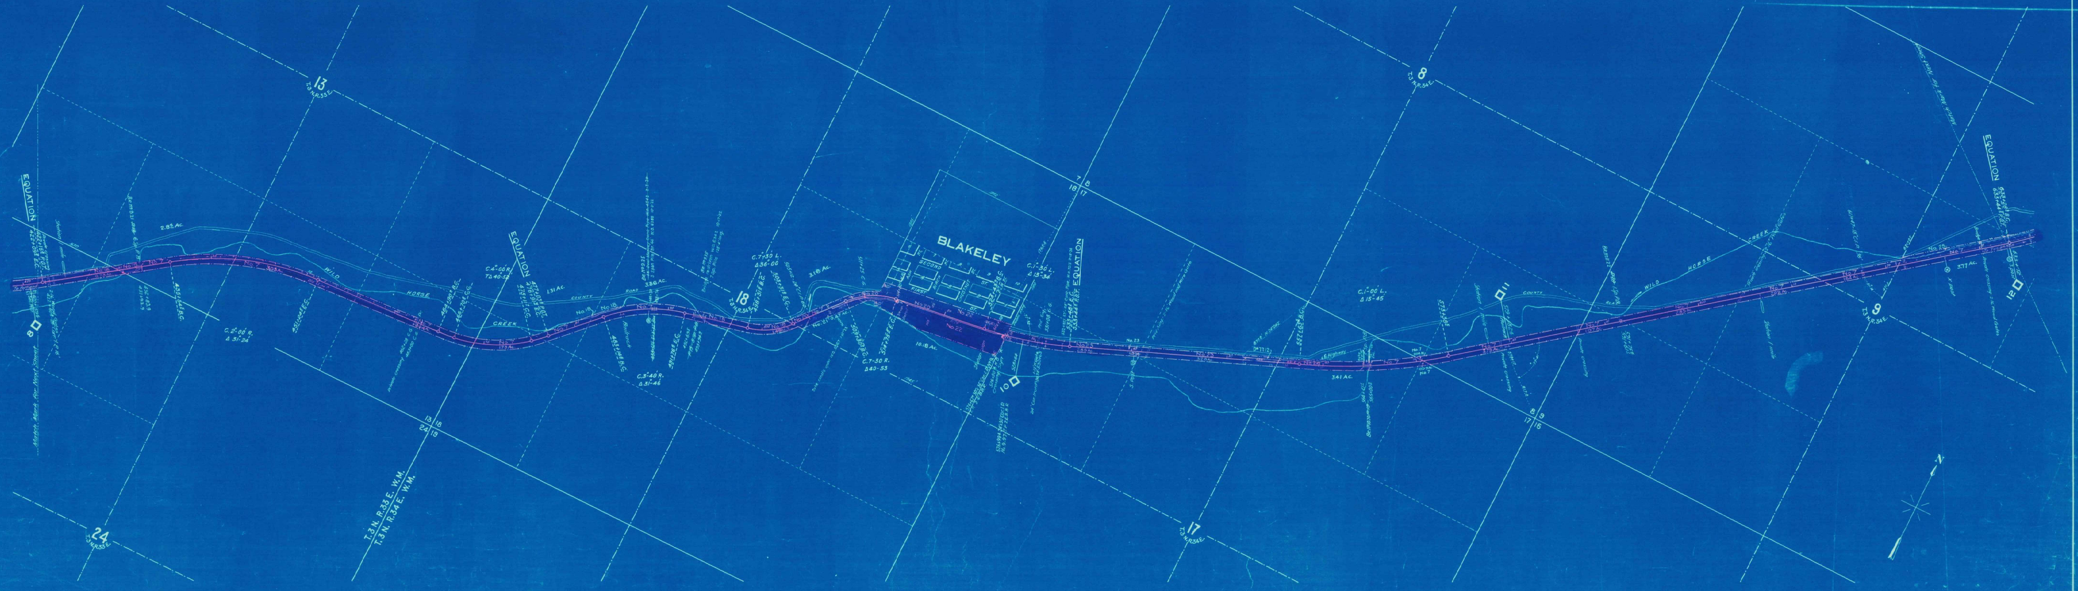

RIGHT-OF-WAY AND TRACK MAP

OREGON-WASHINGTON RAILROAD & NAVIGATION COMPANY

BRANCH LINE
PENDLETON TO ~~GRANGE CITY JCT.~~ TUCANNON

SCALE: 1 IN. = 400 FT.
OFFICE OF CHIEF ENGINEER

JUNE 30 1916
PORTLAND OREGON
Revised as of Dec. 31, 1927.

V-Ore 12
3