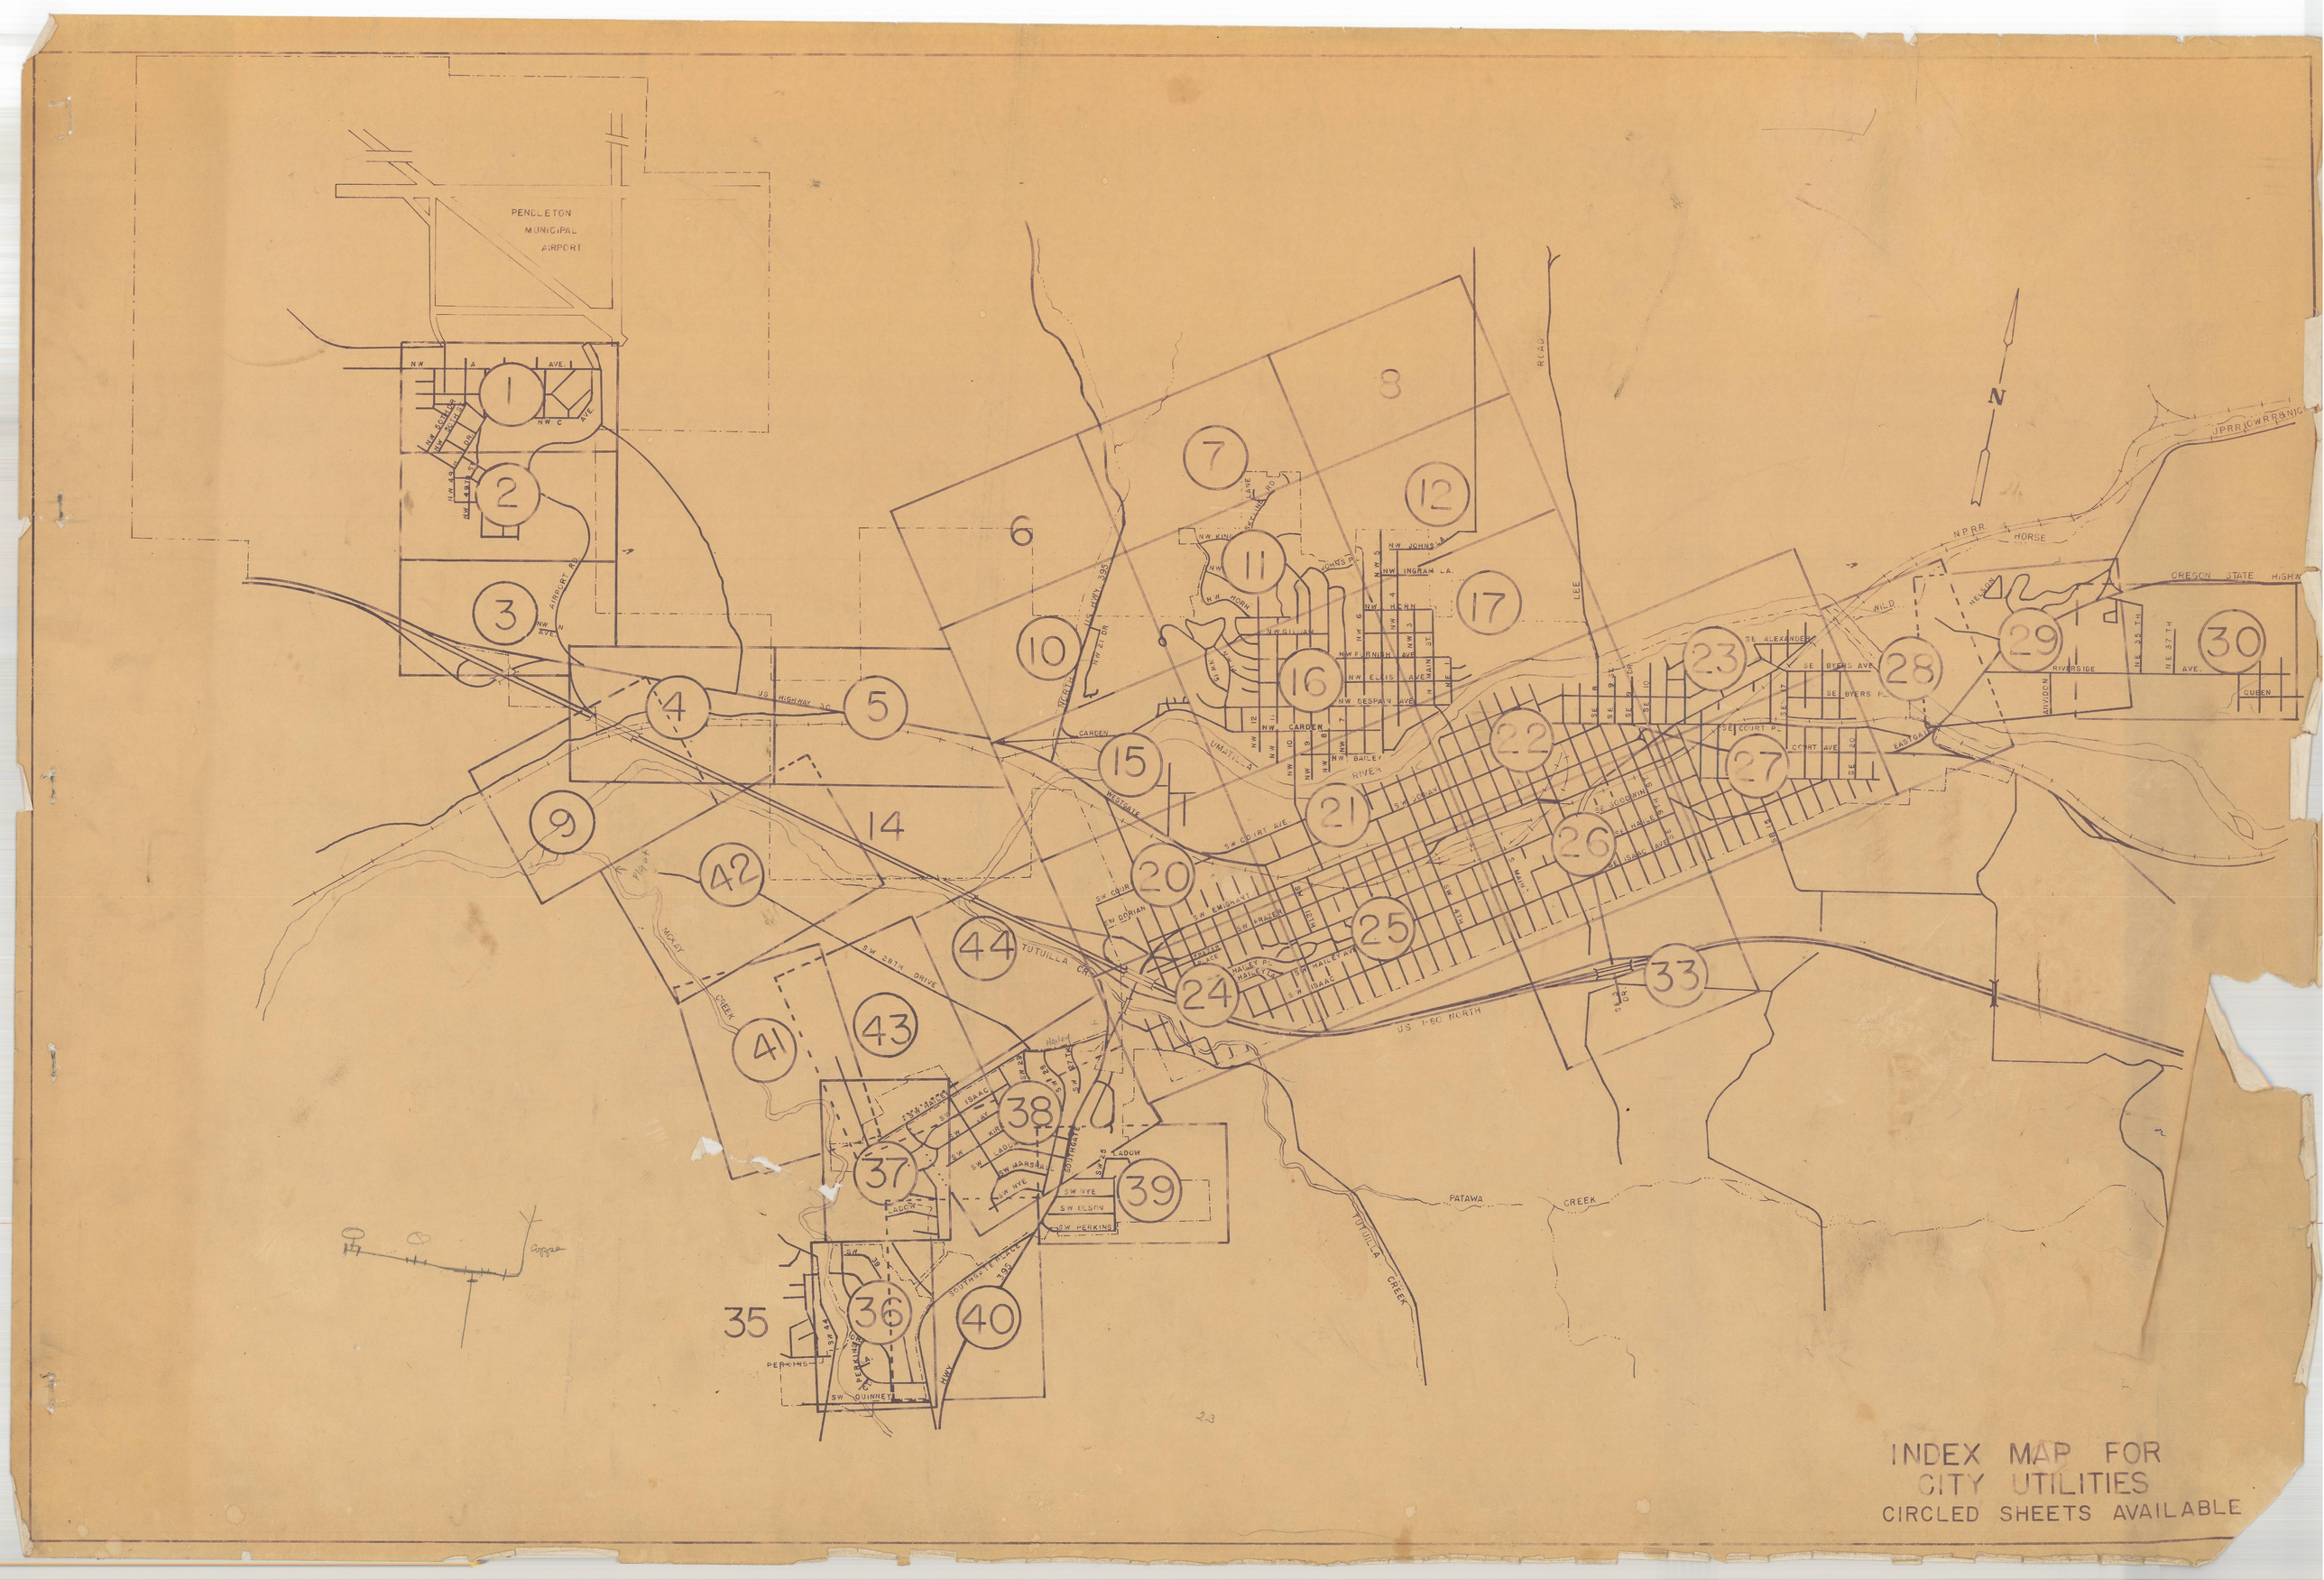

INDEX MAP FOR
CITY UTILITIES
CIRCLED SHEETS AVAILABLE

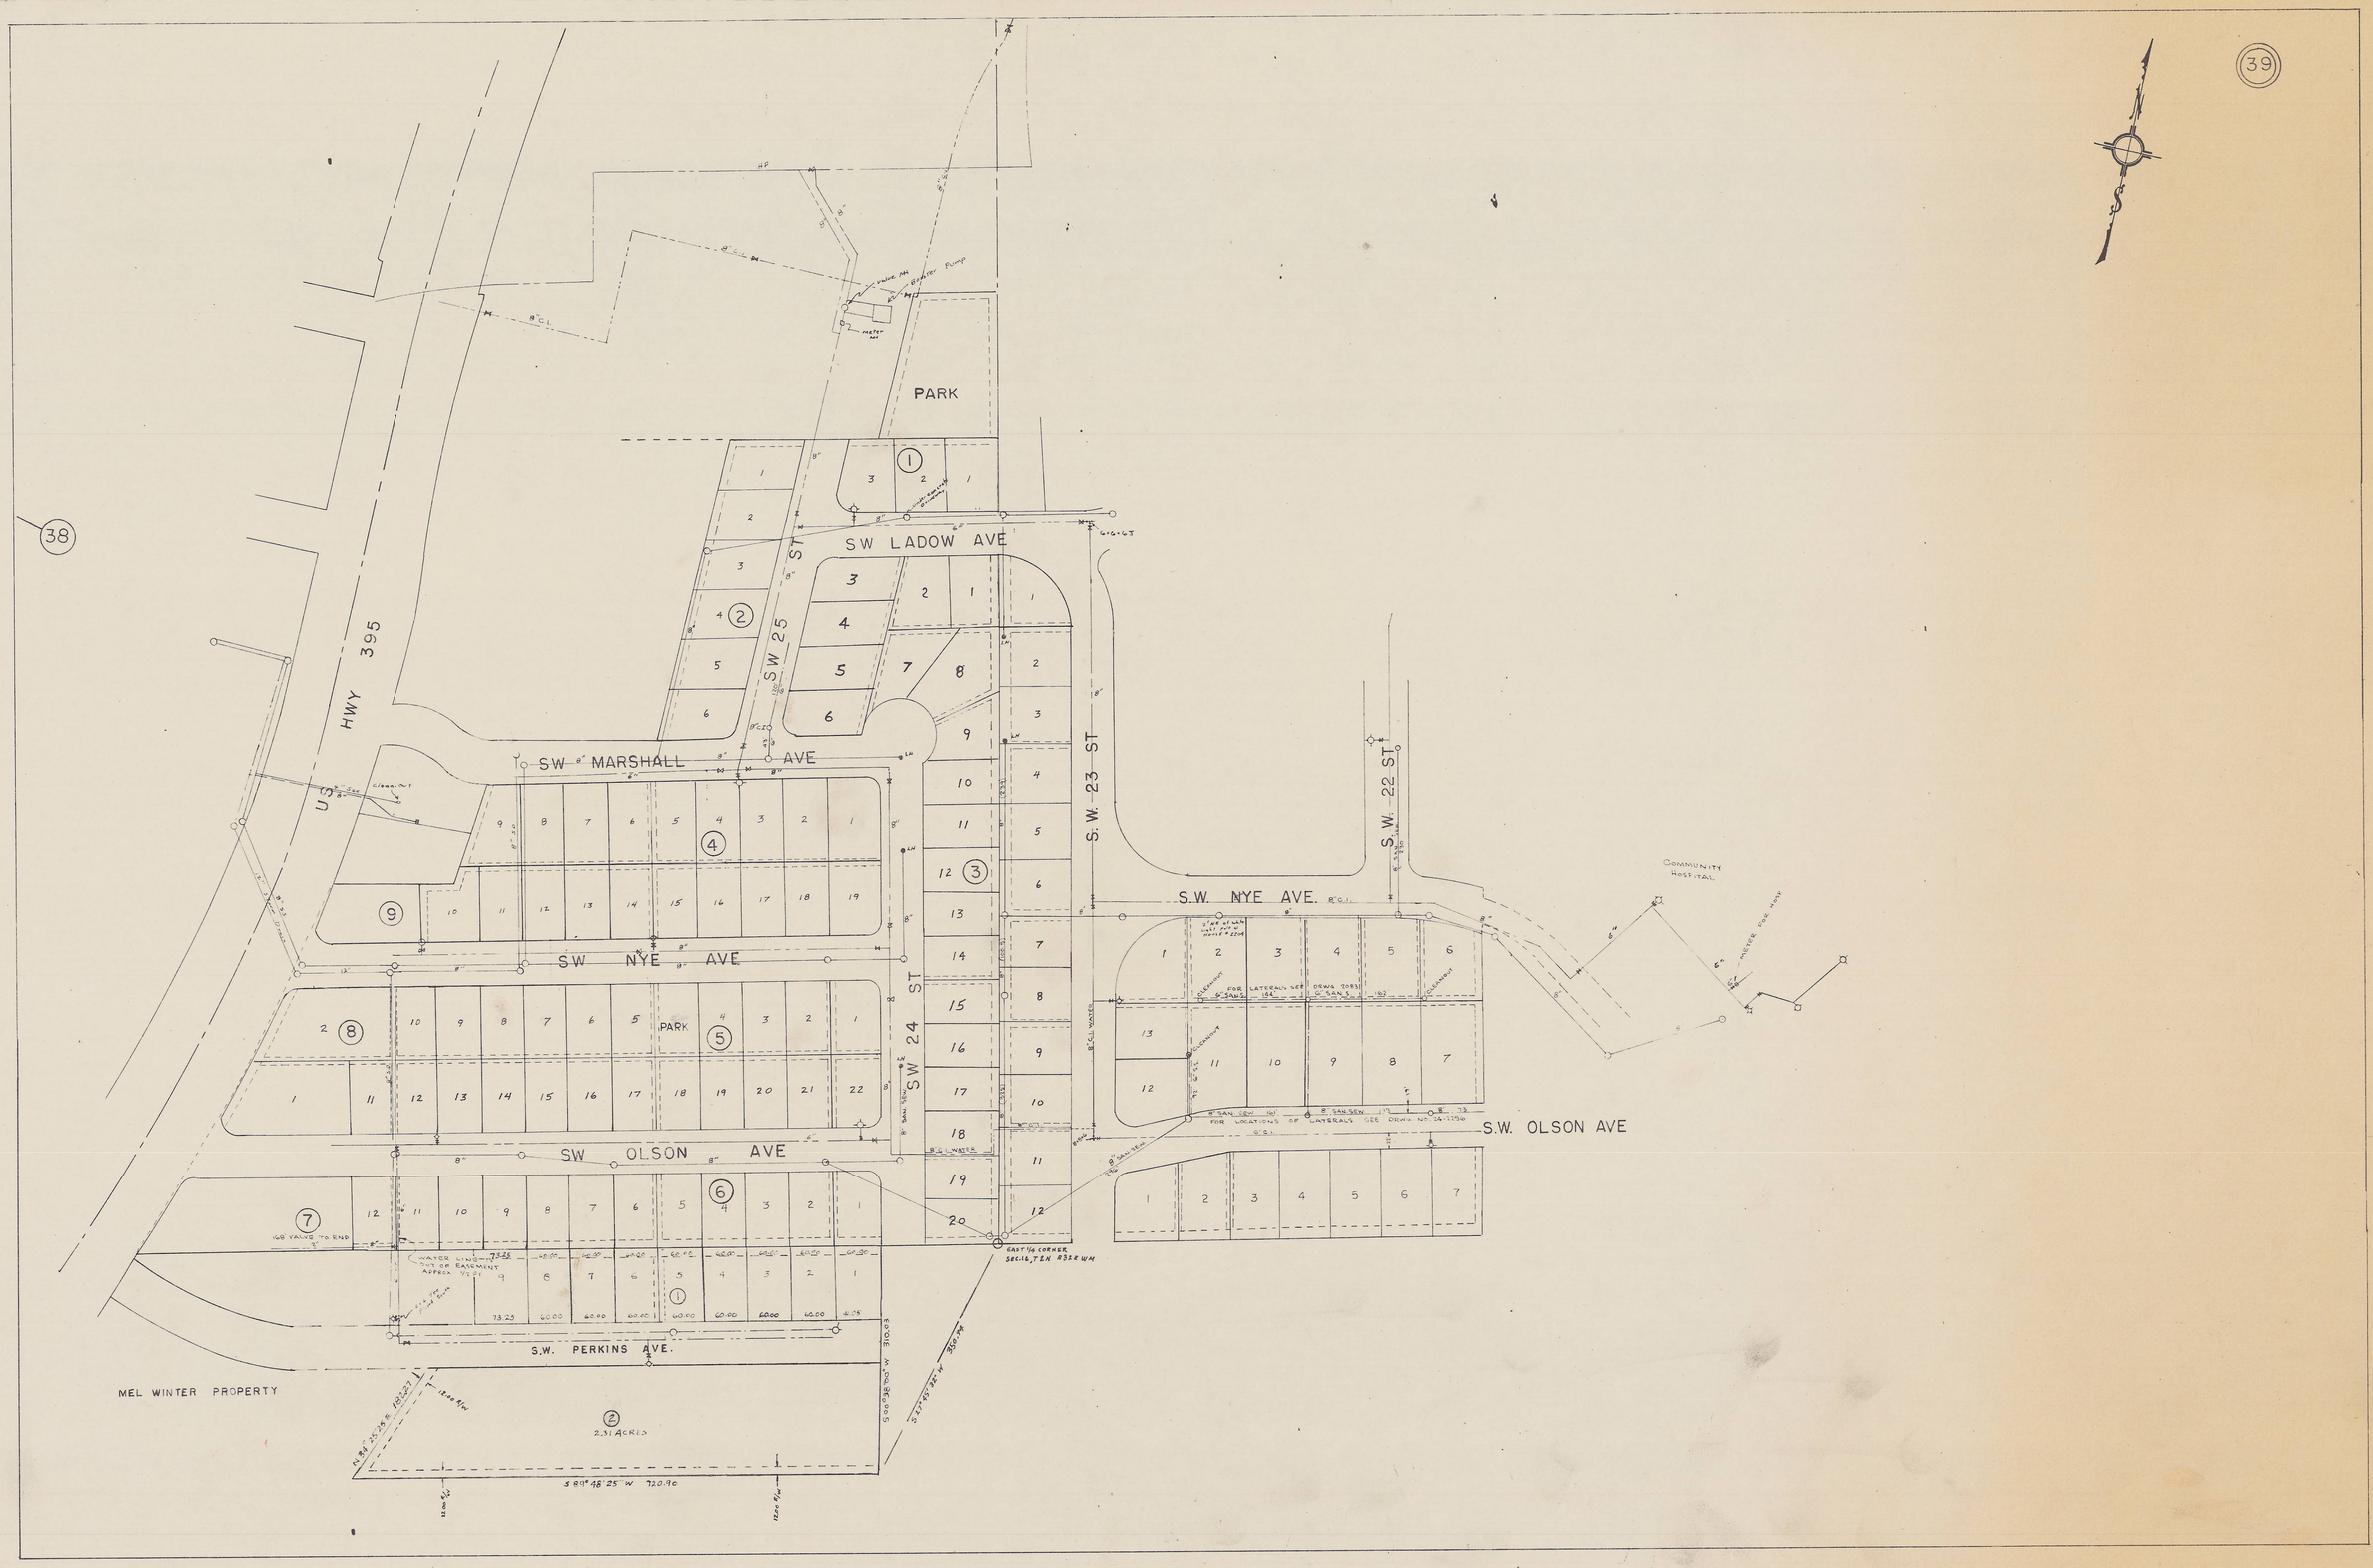
38
39
HWY 395
U.S.
PARK
SW LADOW AVE
SW 25 ST
SW MARSHALL AVE
SW NYE AVE
SW 24 ST
S.W. 23 ST
S.W. 22 ST
S.W. NYE AVE.
S.W. OLSON AVE
SW OLSON AVE
S.W. PERKINS AVE.
COMMUNITY HOSPITAL
MEL WINTER PROPERTY
2.31 ACRES
S 89° 48' 25" W 720.90
EAST 1/4 CORNER SEC. 16, T.1N. R.3E.W.M.