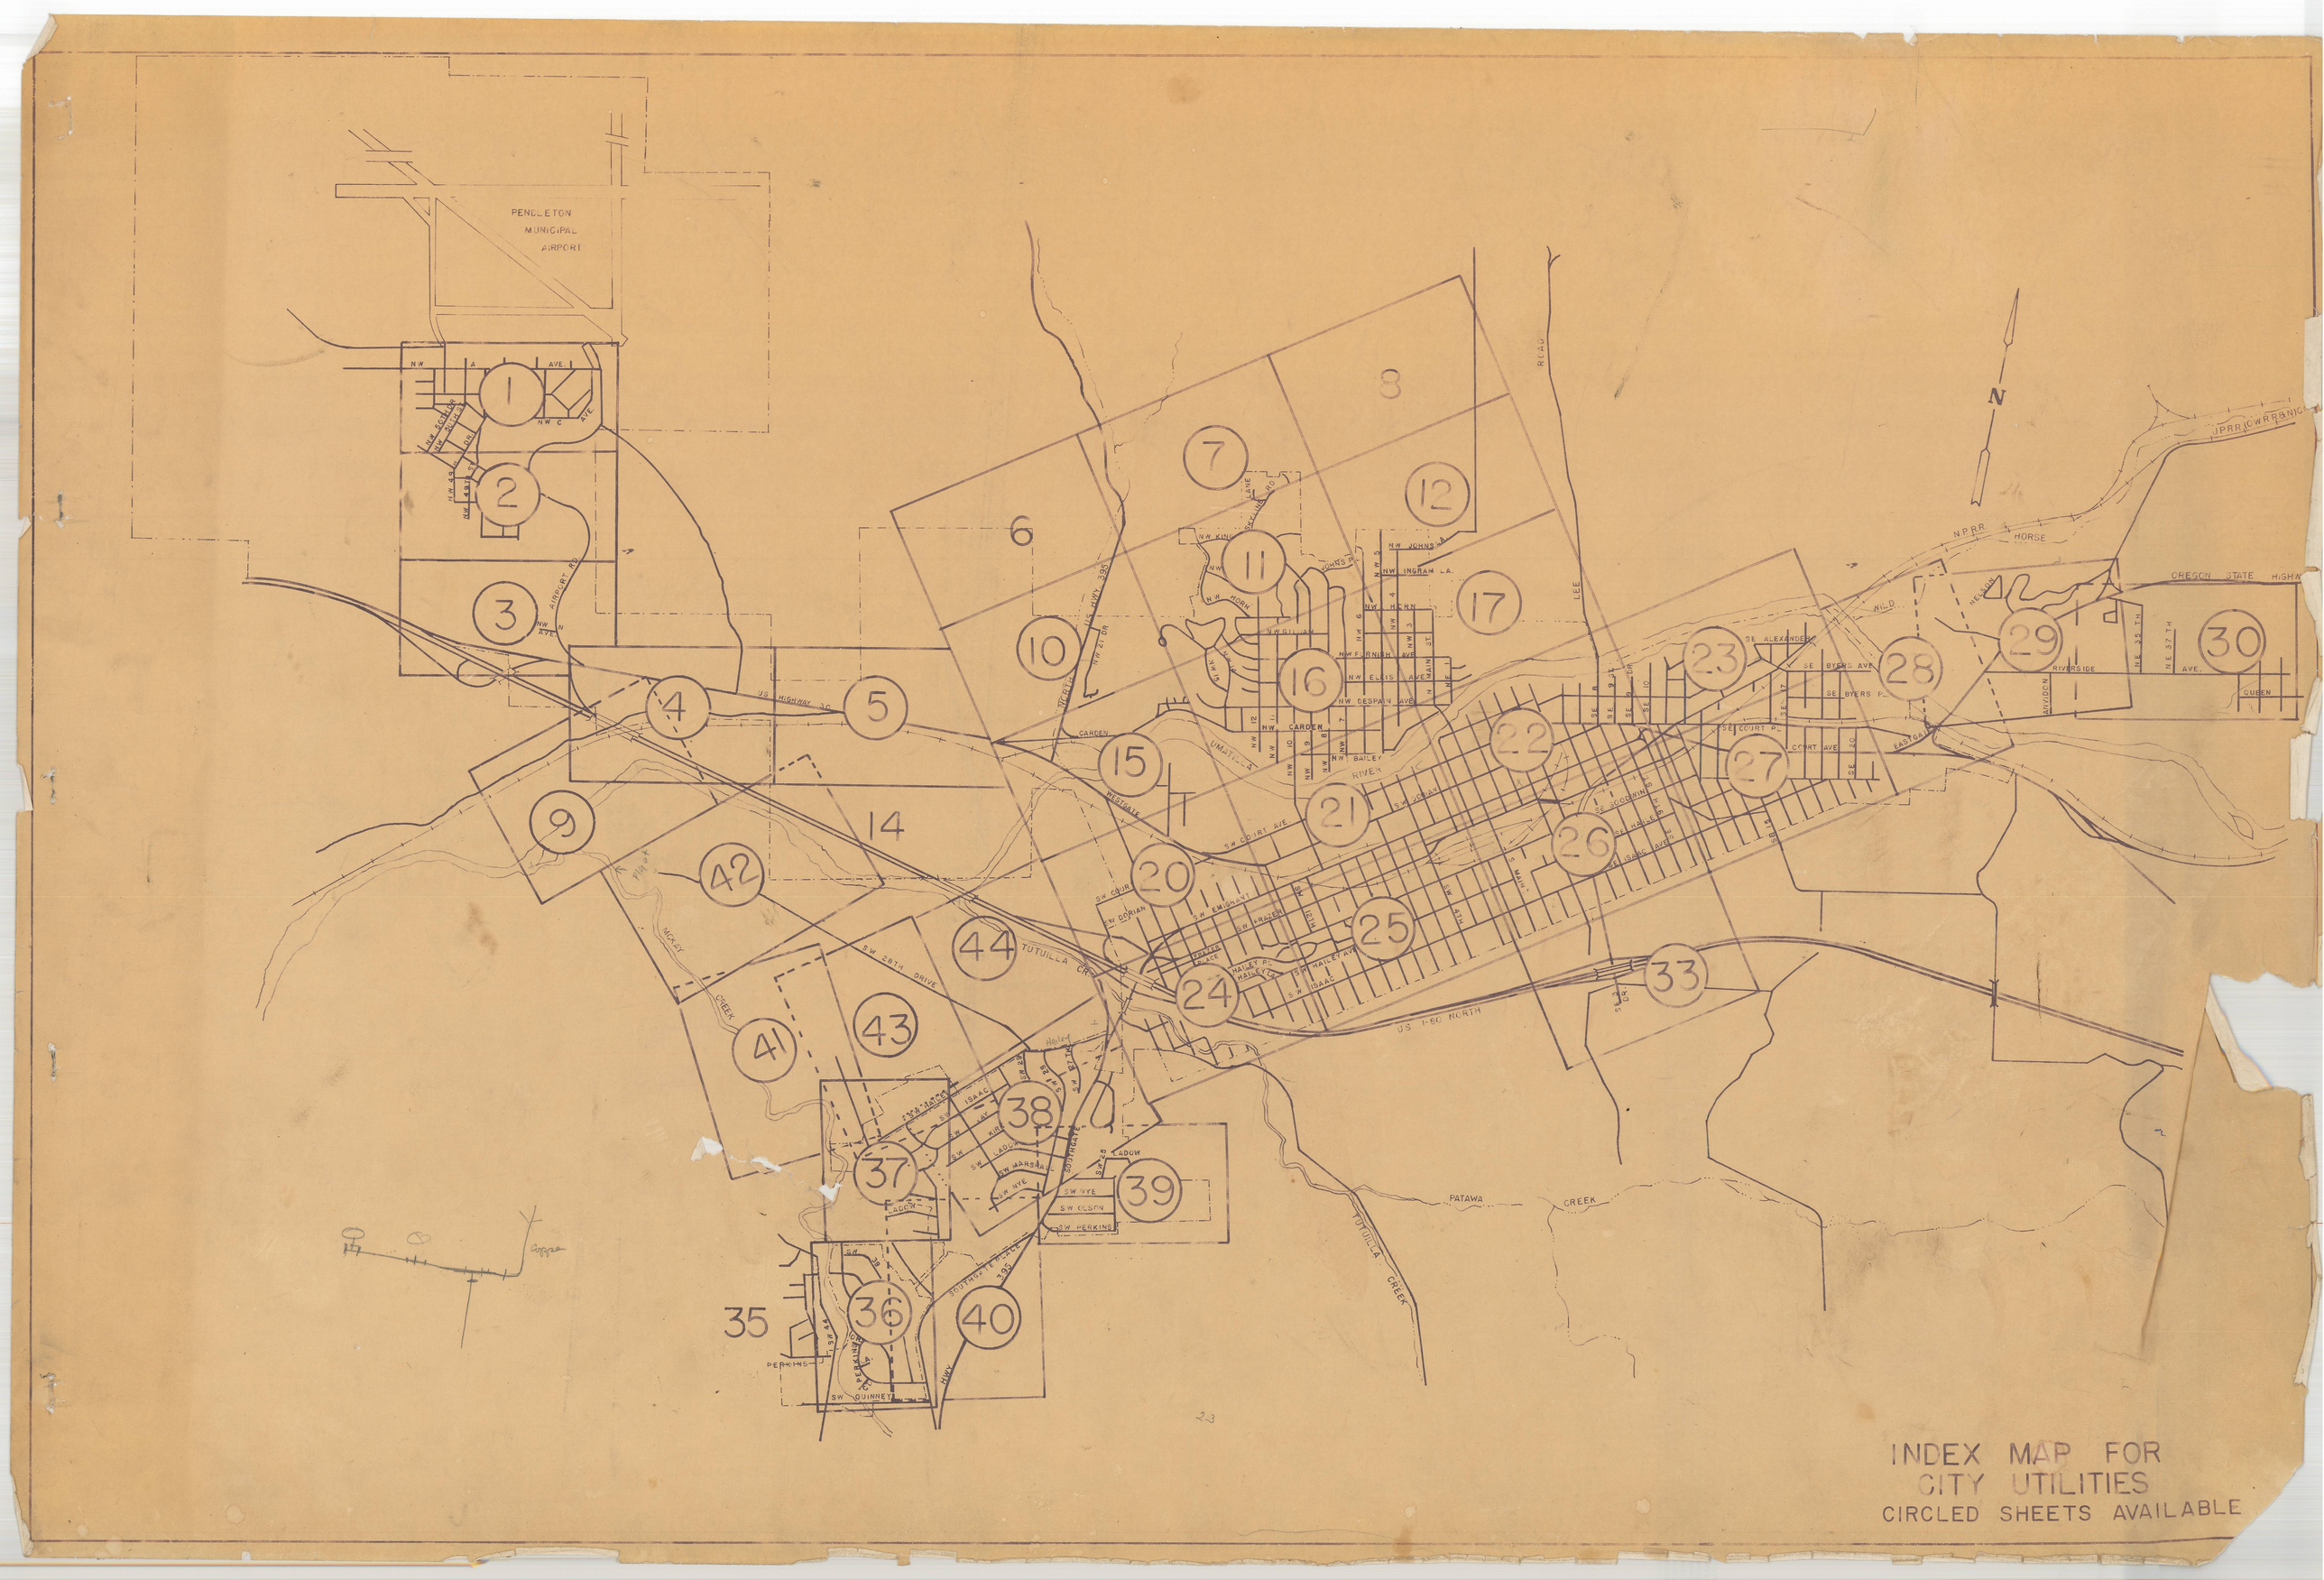

INDEX MAP FOR
CITY UTILITIES
CIRCLED SHEETS AVAILABLE

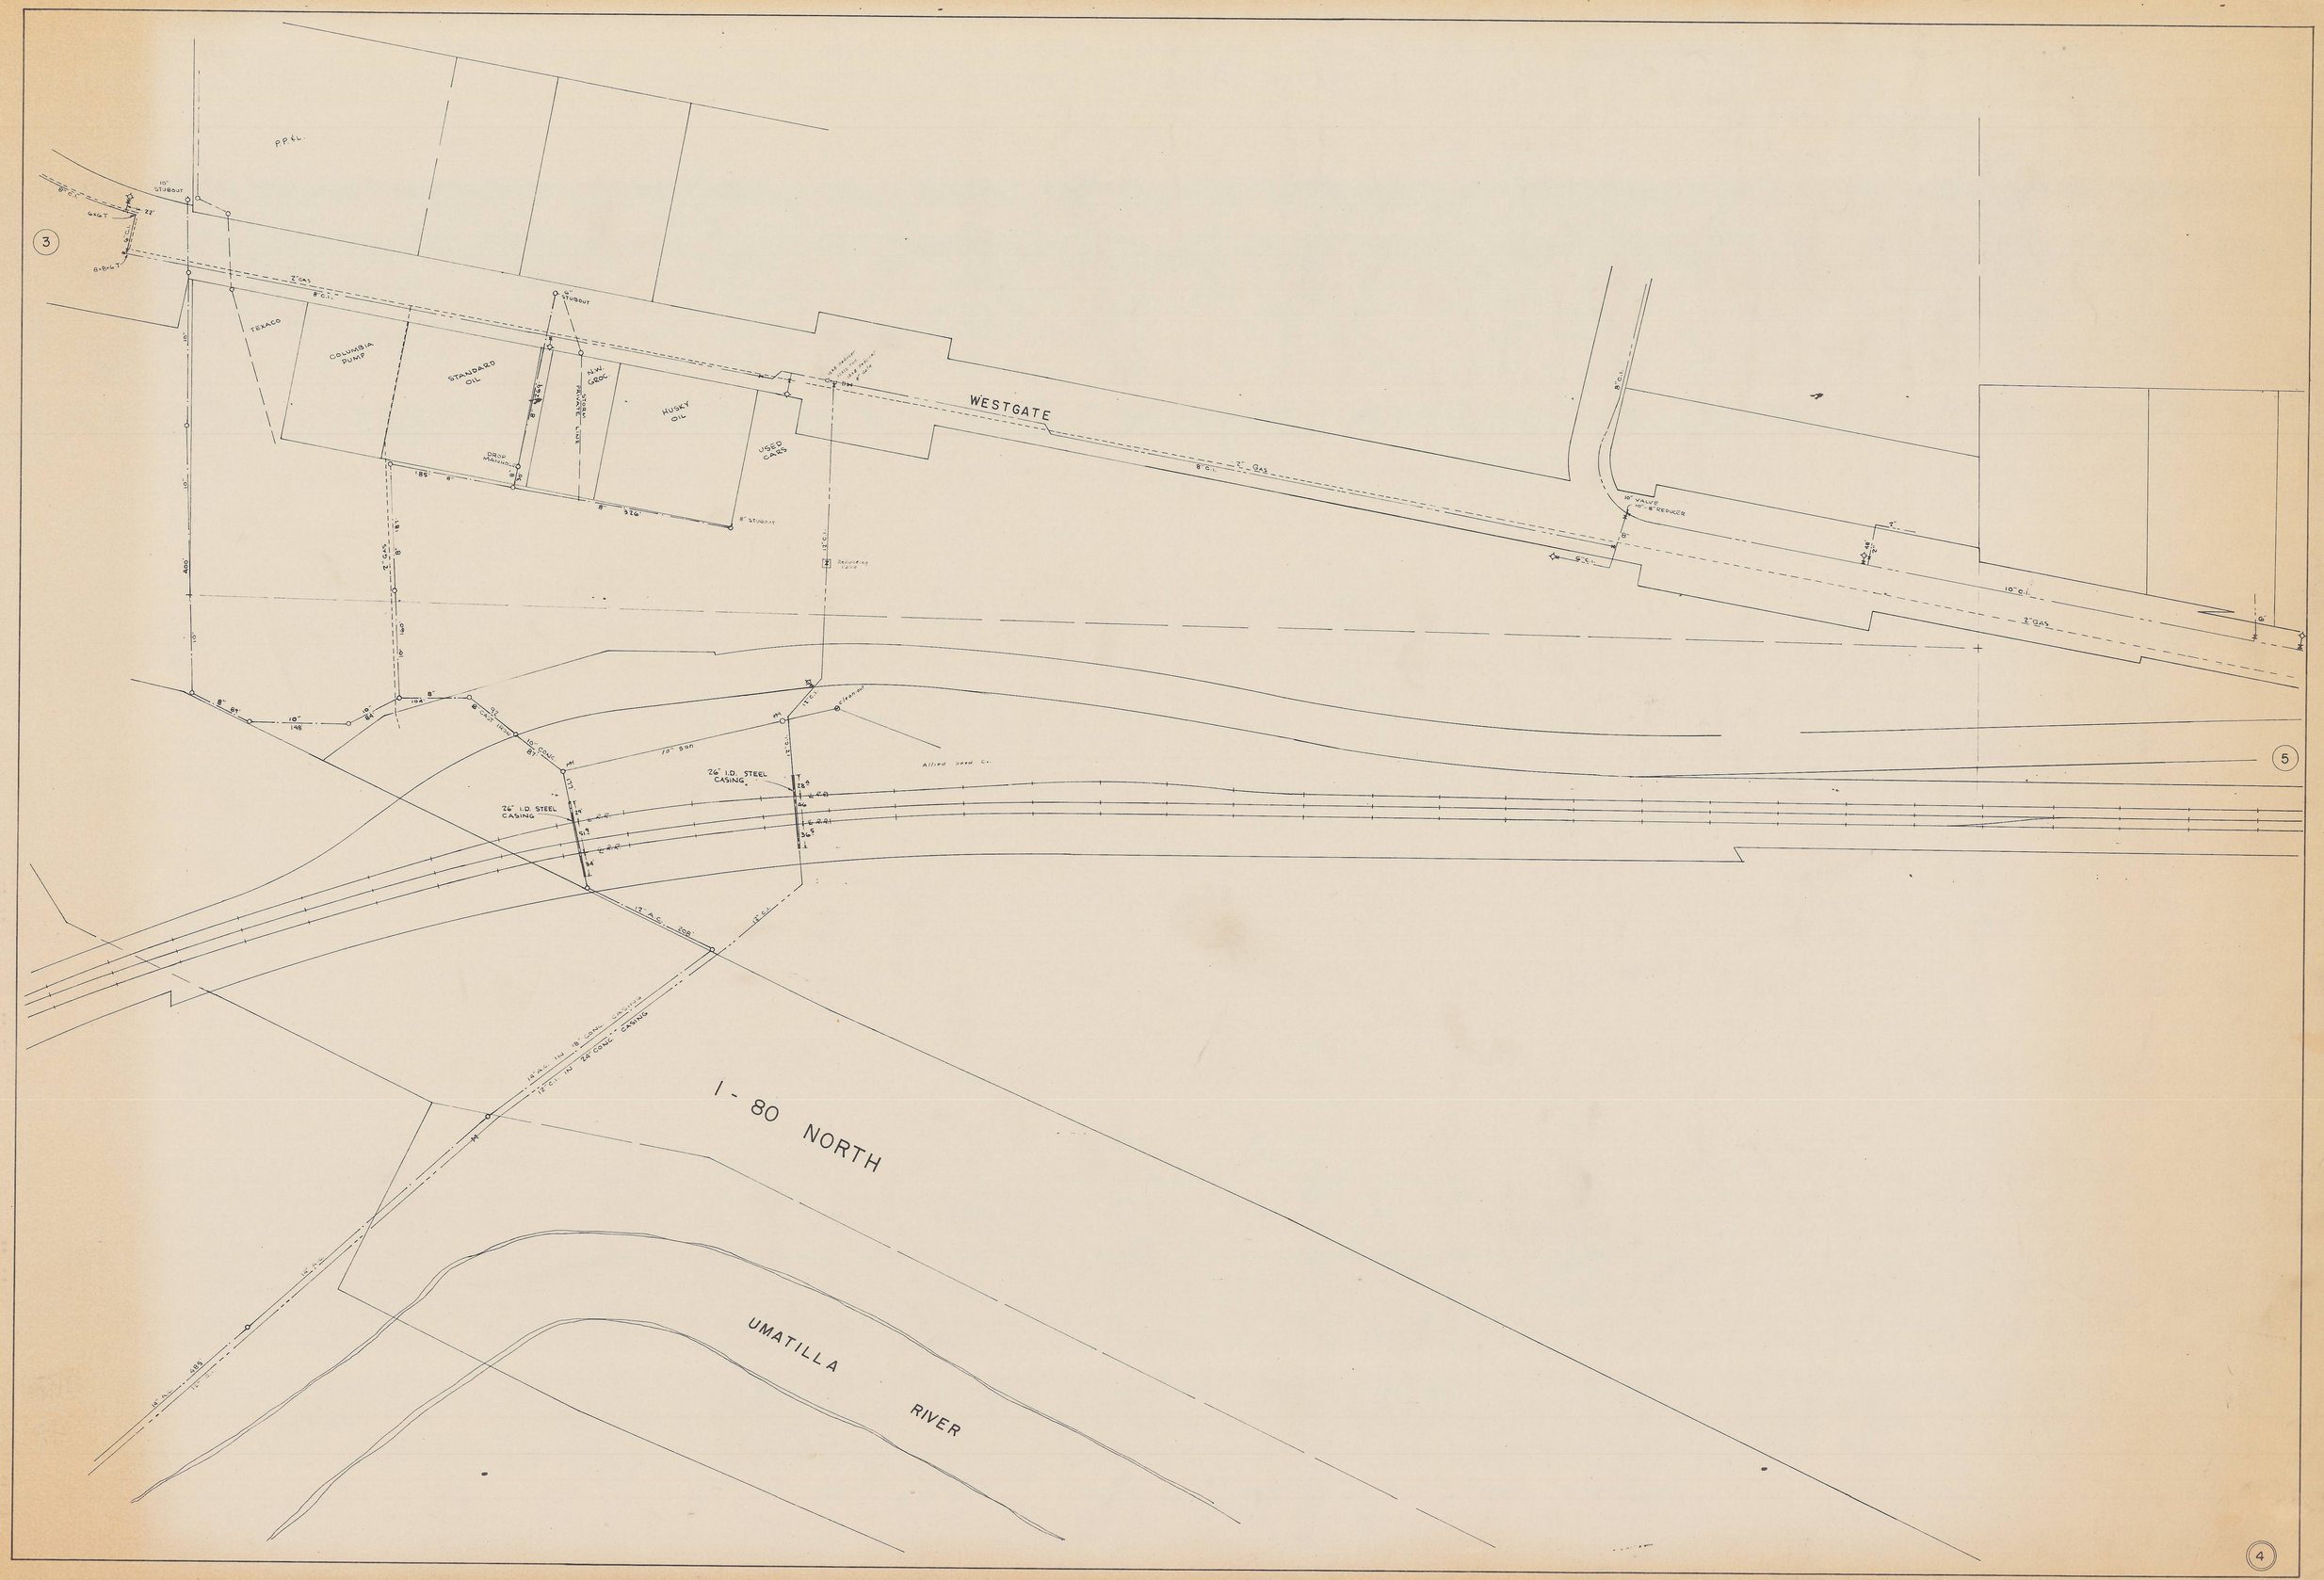
3
5
4
P.P.&L.
10" STUBOUT
6"x6"T
8"x8"T
22'
2" GAS
8" C.I.
TEXACO
COLUMBIA PUMP
STANDARD OIL
6" STUBOUT
DROP MANHOLE
N.W. GROC.
HUSKY OIL
USED CARS
WESTGATE
8" STUBOUT
2" GAS
10" VALVE
10"-8" REDUCER
10" C.I.
2" GAS
10" CONC.
10" SON
26" I.D. STEEL CASING
26" I.D. STEEL CASING
Allied Seed Co.
I-80 NORTH
UMATILLA RIVER